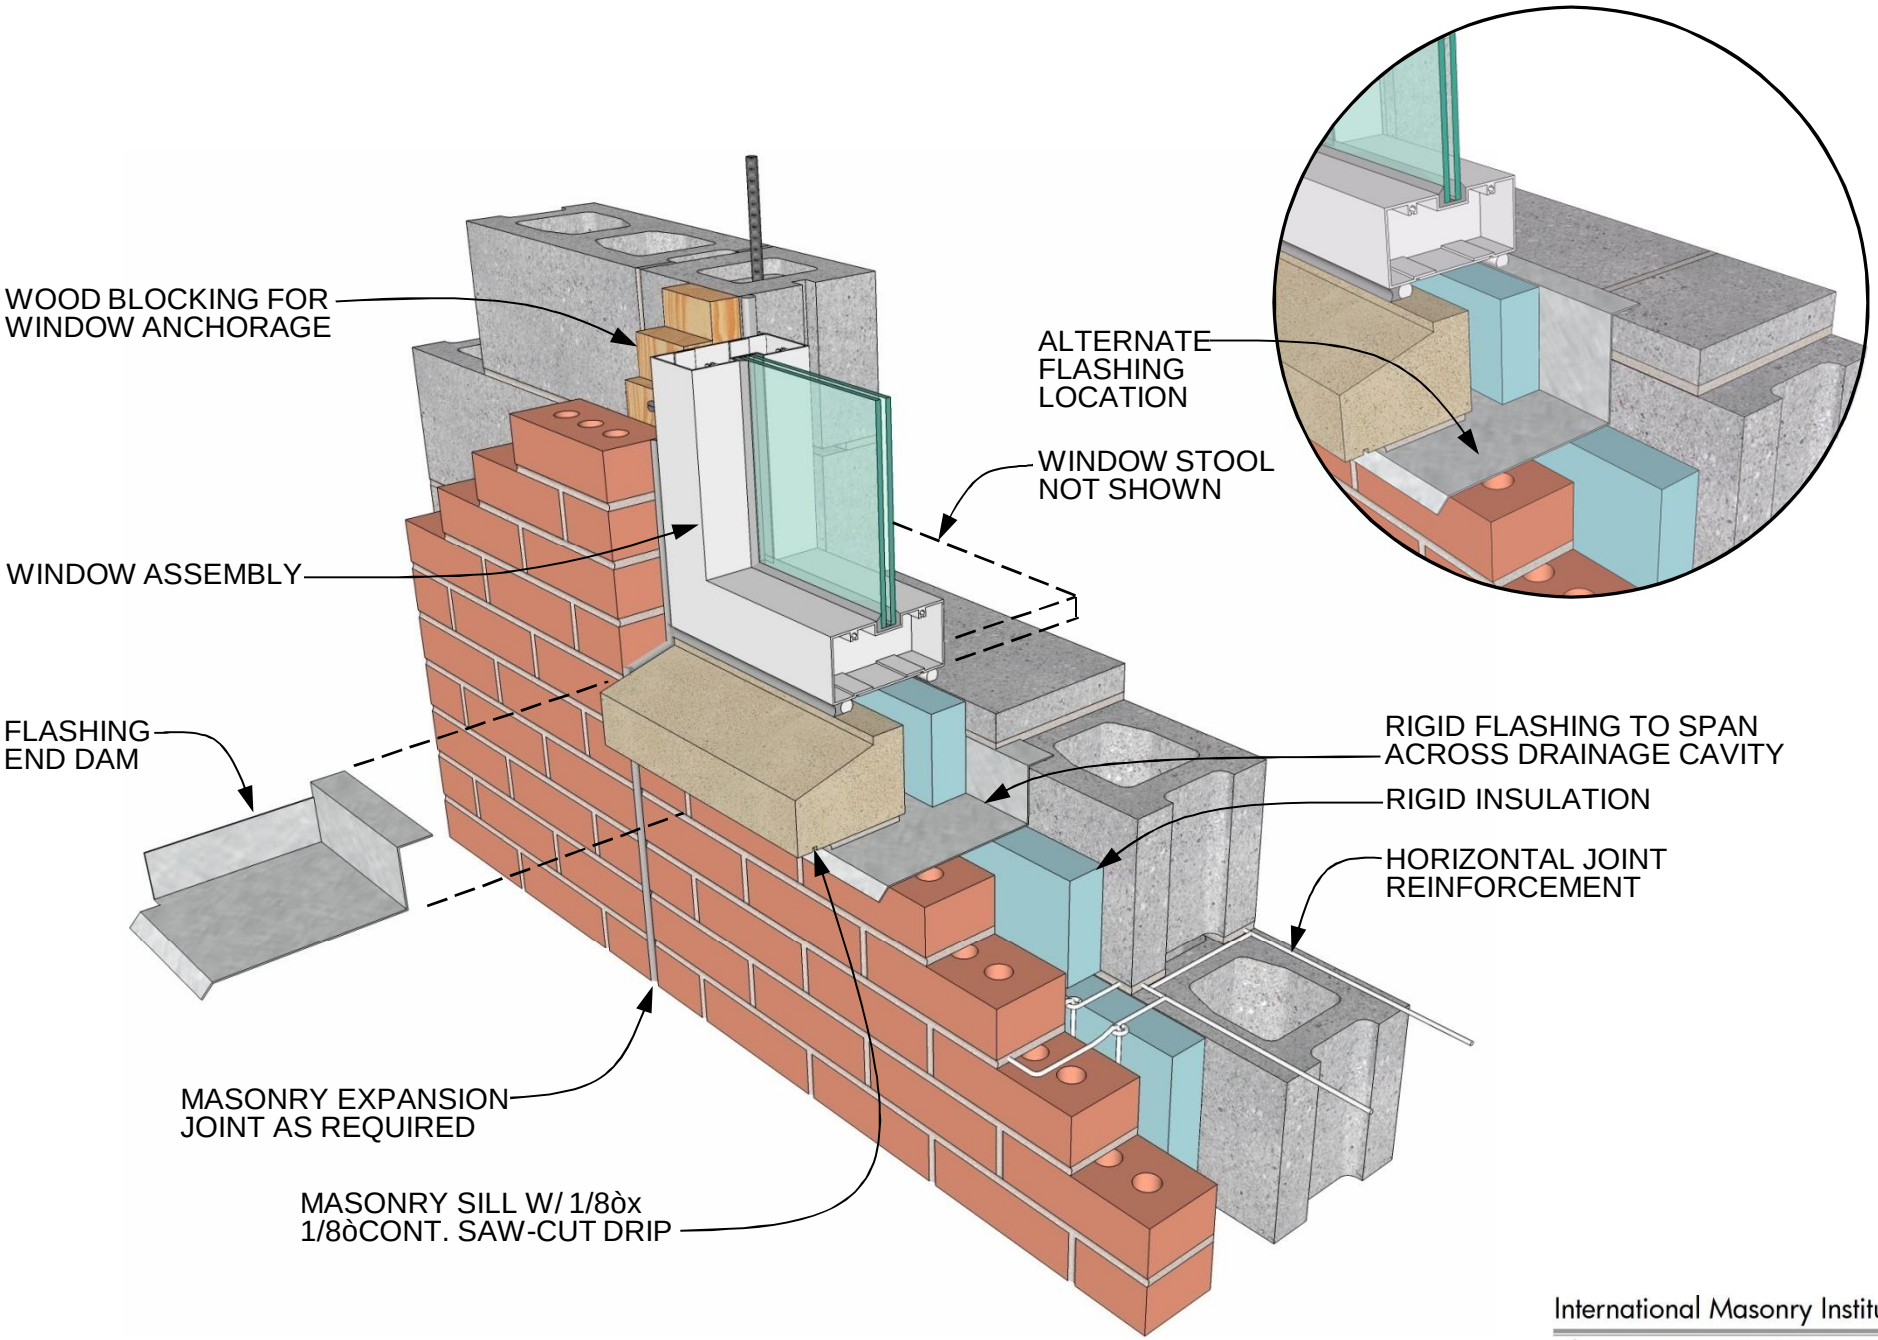

SILL DETAIL

MASONRY SILL, RIGID FLASHING

DETAIL 01.030.0401

REV. 07/28/09

International Masonry Institute

team IMI MASONRY DETAILING SERIES

800-IMI-0988 www.imiweb.org

© 2011 INTERNATIONAL MASONRY INSTITUTE