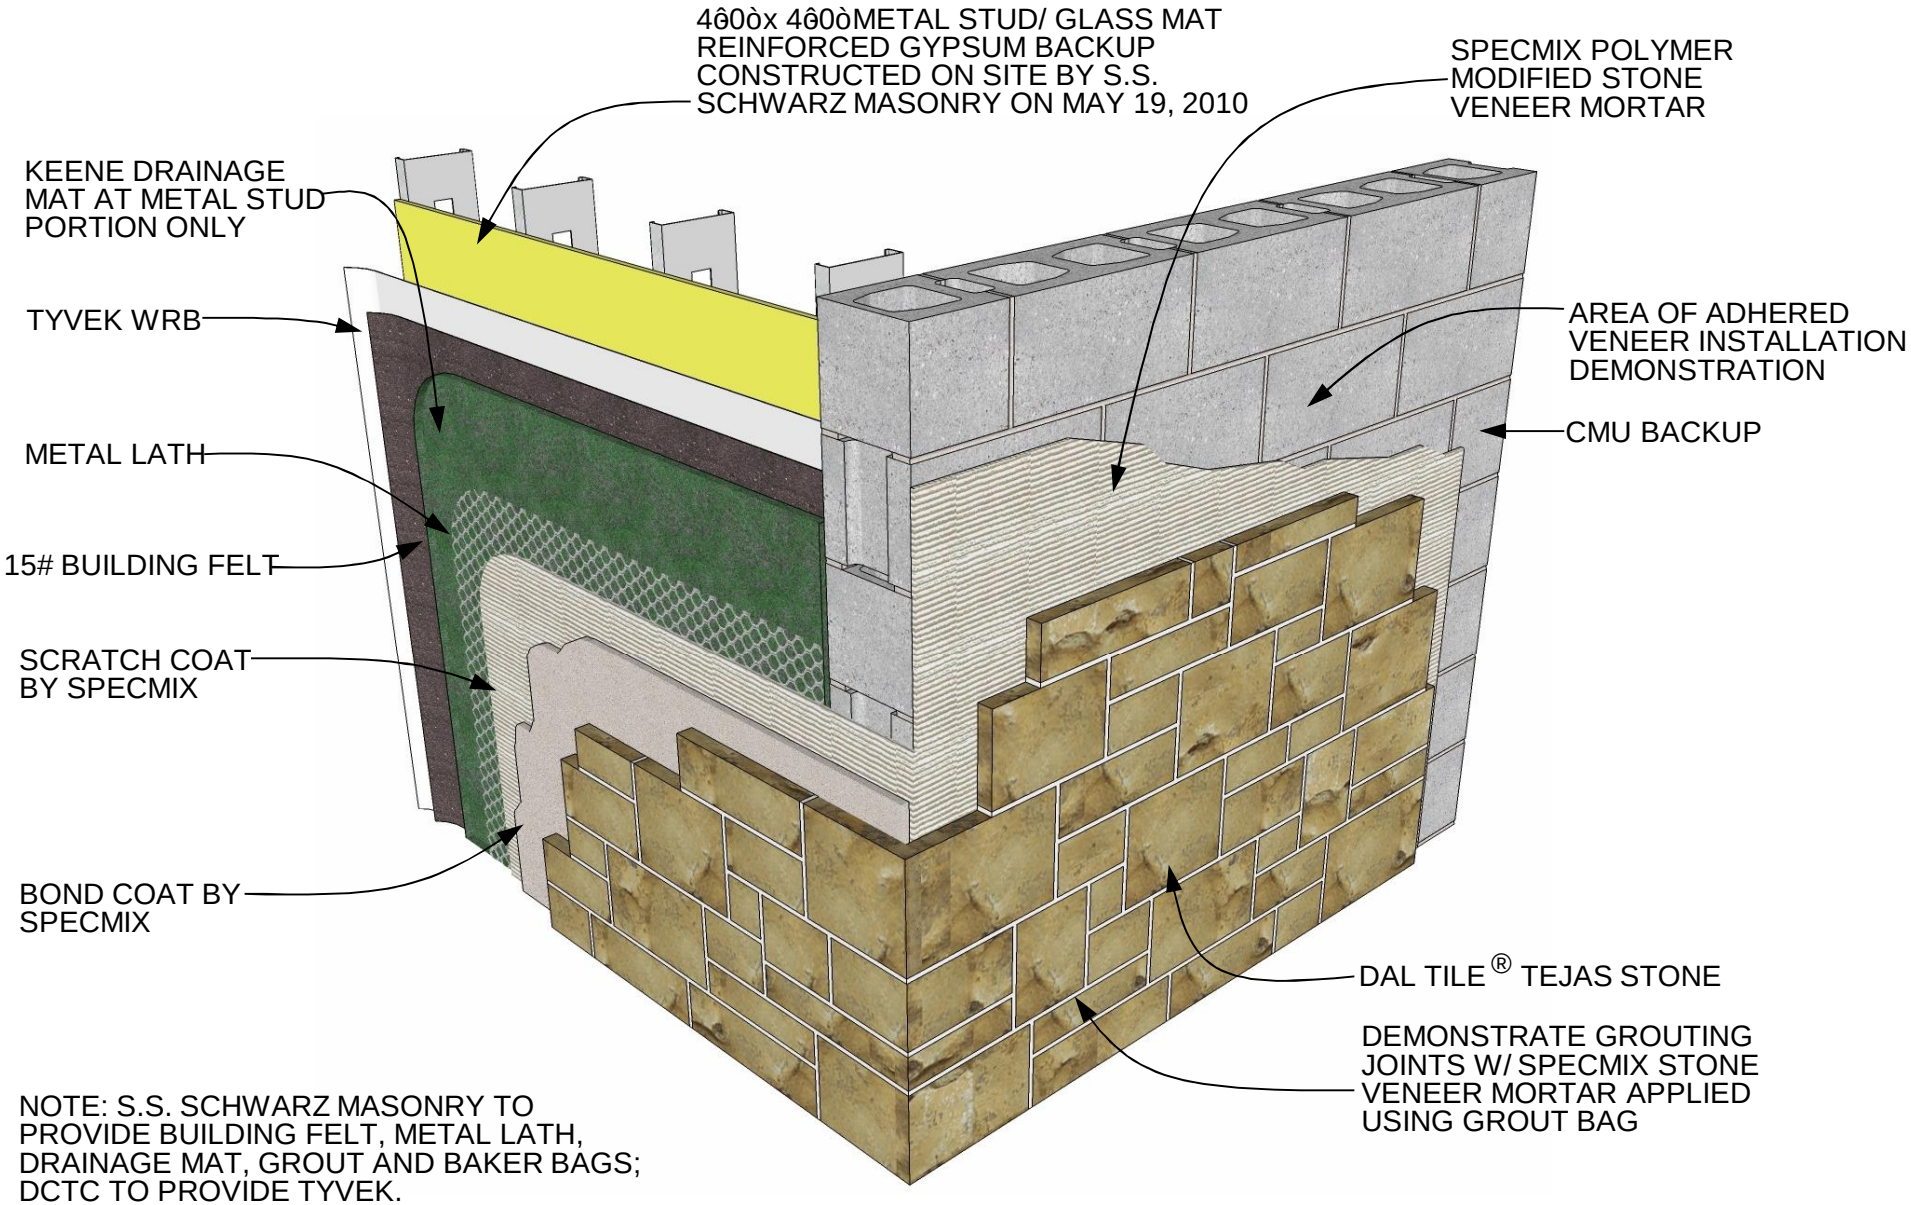

NOTE: S.S. SCHWARZ MASONRY TO PROVIDE BUILDING FELT, METAL LATH, DRAINAGE MAT, GROUT AND BAKER BAGS; DCTC TO PROVIDE TYVEK.

ADHERED STONE MOCKUP

CMU & METAL STUD BACKUPS

DETAIL 03.070.2101

REV. 5/11/10

International Masonry Institute

team MASONRY DETAILING SERIES

800-IMI-0988 www.imiweb.org

© 2011 INTERNATIONAL MASONRY INSTITUTE