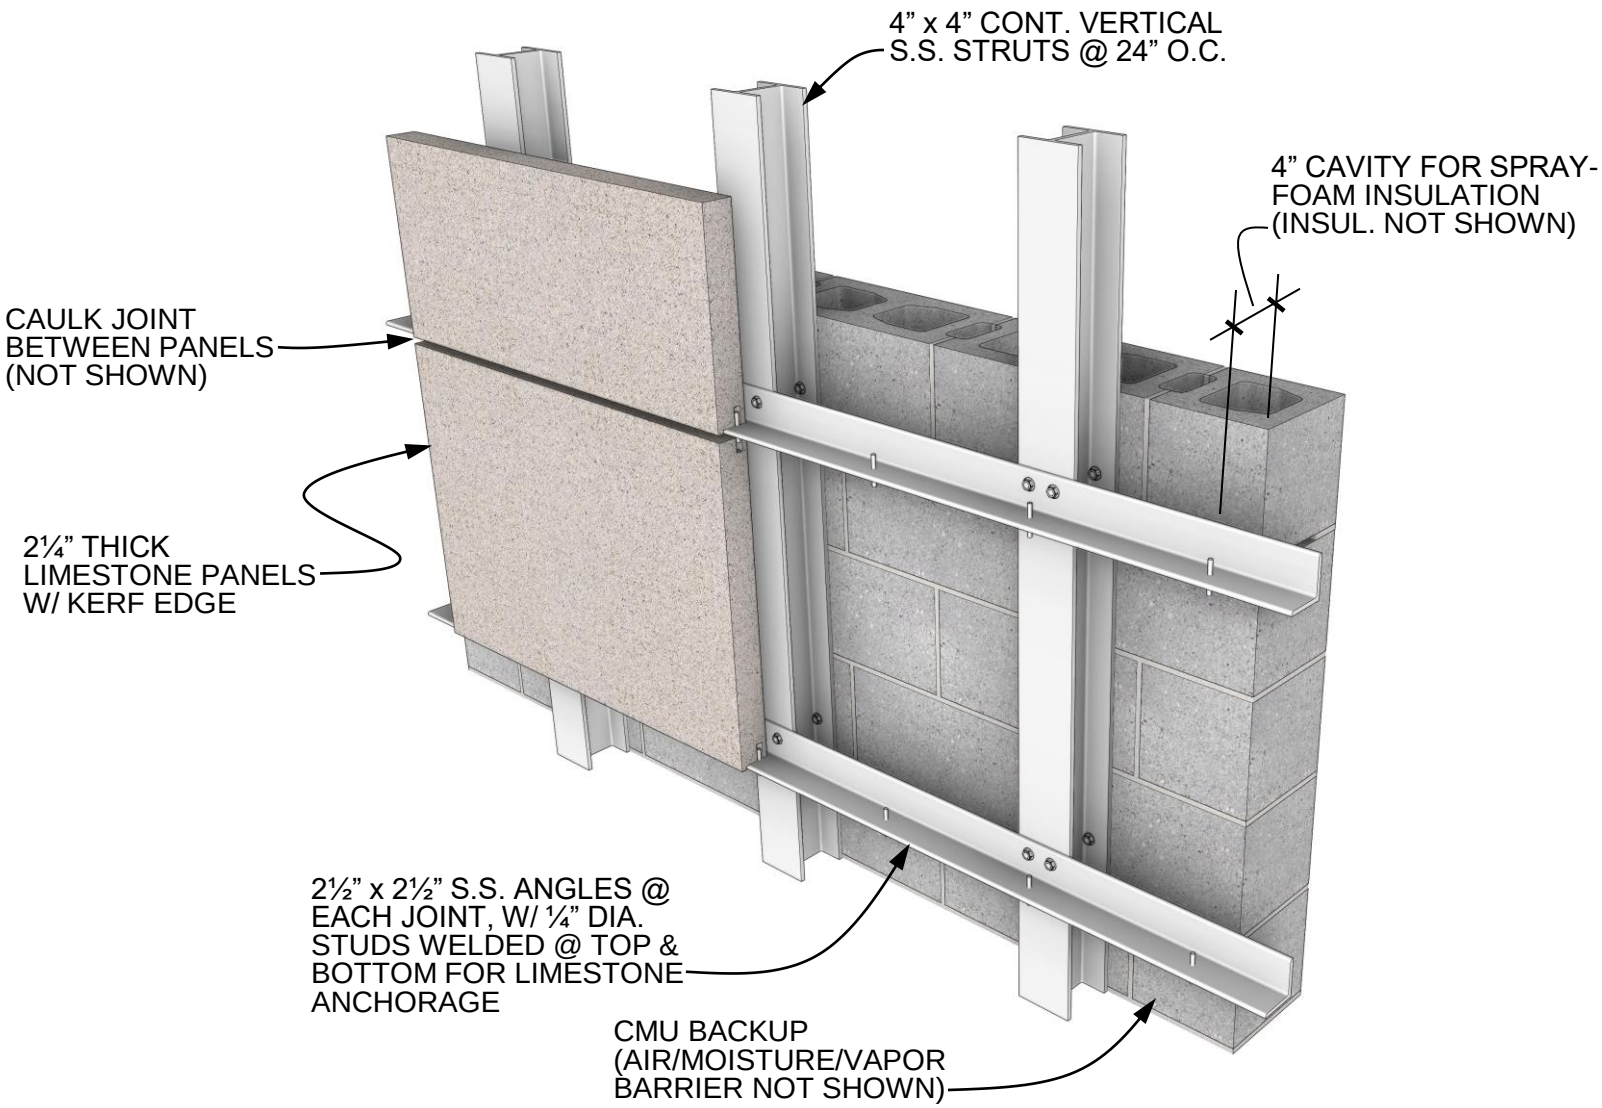

Stone Anchorage Detail – CMU Backing | Steel Struts & Angles

DETAIL 04.030.0211

REV. 8/19/24

INTERNATIONAL MASONRY INSTITUTE

MASONRY DETAILING SERIES

© 2024 INTERNATIONAL MASONRY INSTITUTE